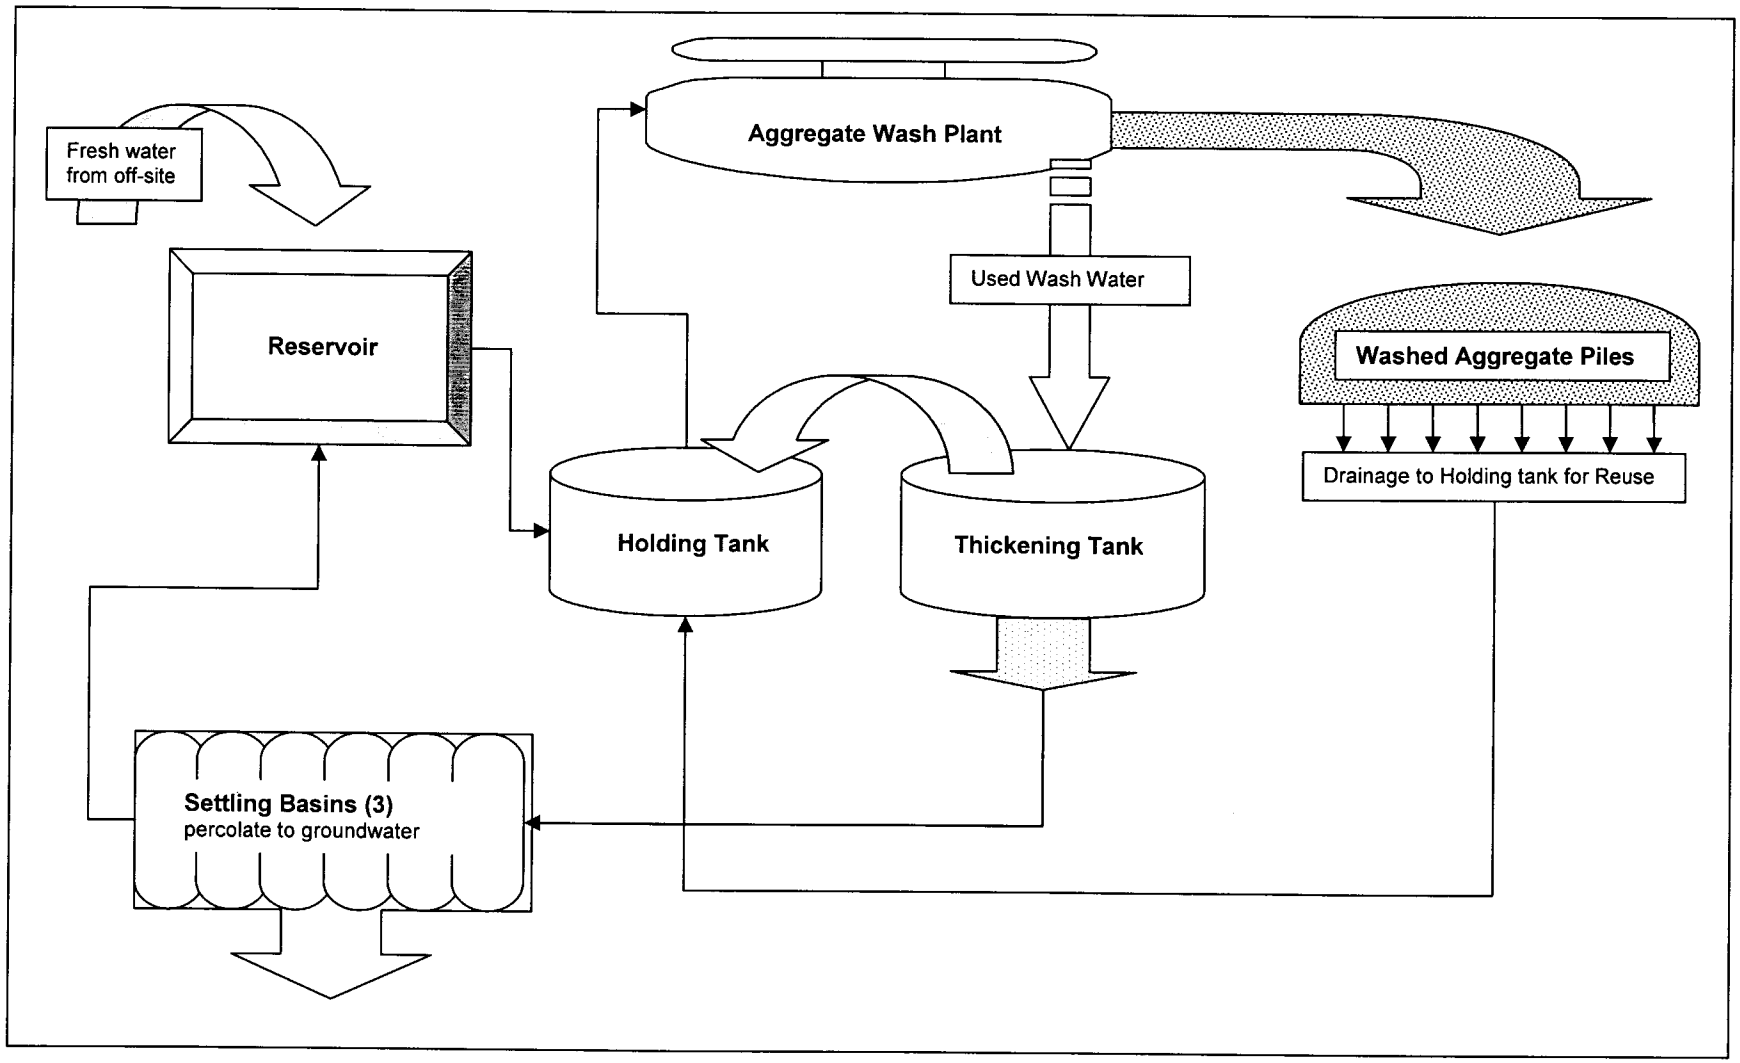

Attachment 2 – Wastewater Disposal and Recycling System Schematic

Board Order No. R7-2008-
Granite Jiminez Pit Sand and Gravel Processing Plant