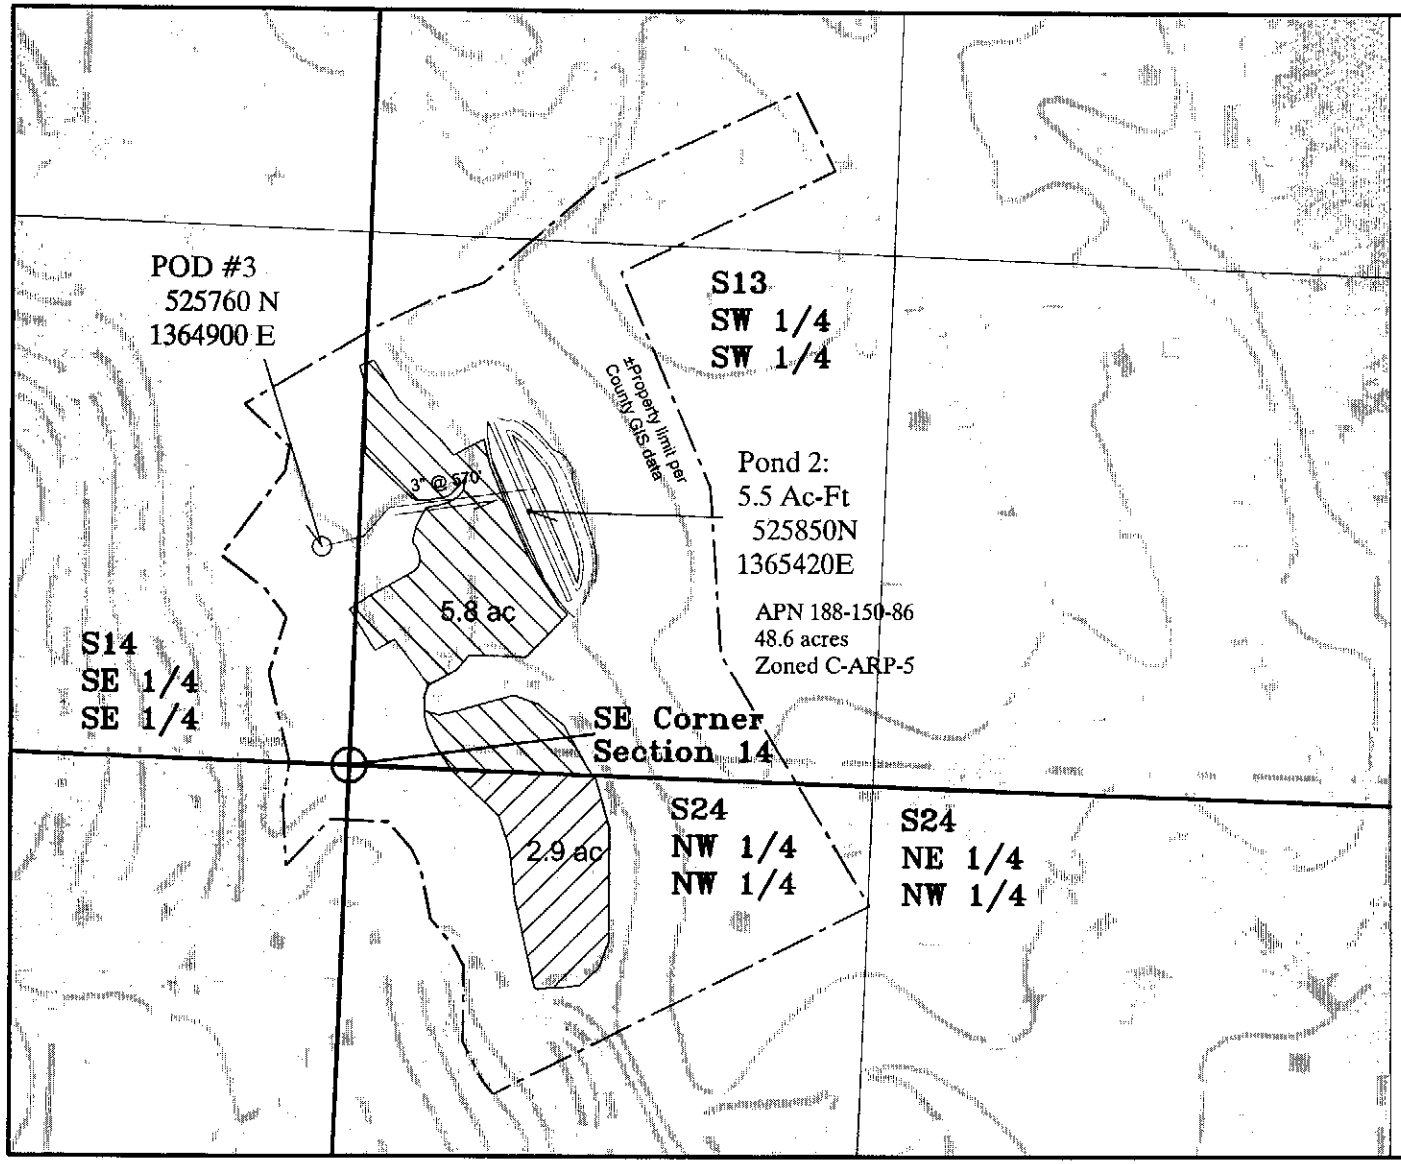

Section 7B
Water Rights Application #_____
New Land Fund
Pine Gulch Creek Watershed
APN 188-150-86

Dennis Dierks
Paradise Valley Produce
The New Land Fund Trust
235 Paradise Valley Road
Bolinas CA 94924

Property limits, POU, POD, selected infrastructure, and basis of bearing determined using corrected submeter GPS data in 1927 US State Plane California Zone 3 coordinates, NADCON datum, and US Survey feet. Quad map scanned, scaled, rotated for visual best fit to GPS data, with minor distortions observed. Section lines projected from known corners using a standard 1-mile grid unadjusted for curvature or local distortion. Field verify critical locations and areas using supplemental survey as required.

USGS 7.5-min quad map
Bolinas @ 1" = 400'
40' contours

September 8, 2008

Erickson Engineering Inc.
Valley Ford CA 94972-0446
707/795-2498 Voice, Fax
erickson@ap.net

REGISTERED PROFESSIONAL ENGINEER
Lee R Erickson
AE 468
CE 45660
Expires 12/08
Agricultural
Civil
STATE OF CALIFORNIA

USE IS WITHIN (40-acre subdivision)	SECTION*	TOWNSHIP	RANGE	BASE & MERIDIAN	IF IRRIGATED	
					Acres	Cultivated? (Y/N)
SW ¼ of SW ¼	13 (P)	1N	8W	MDM	5.8	Y
NW ¼ of NW ¼	24 (P)	1N	8W	MDM	2.9	Y
				Total:	8.7	