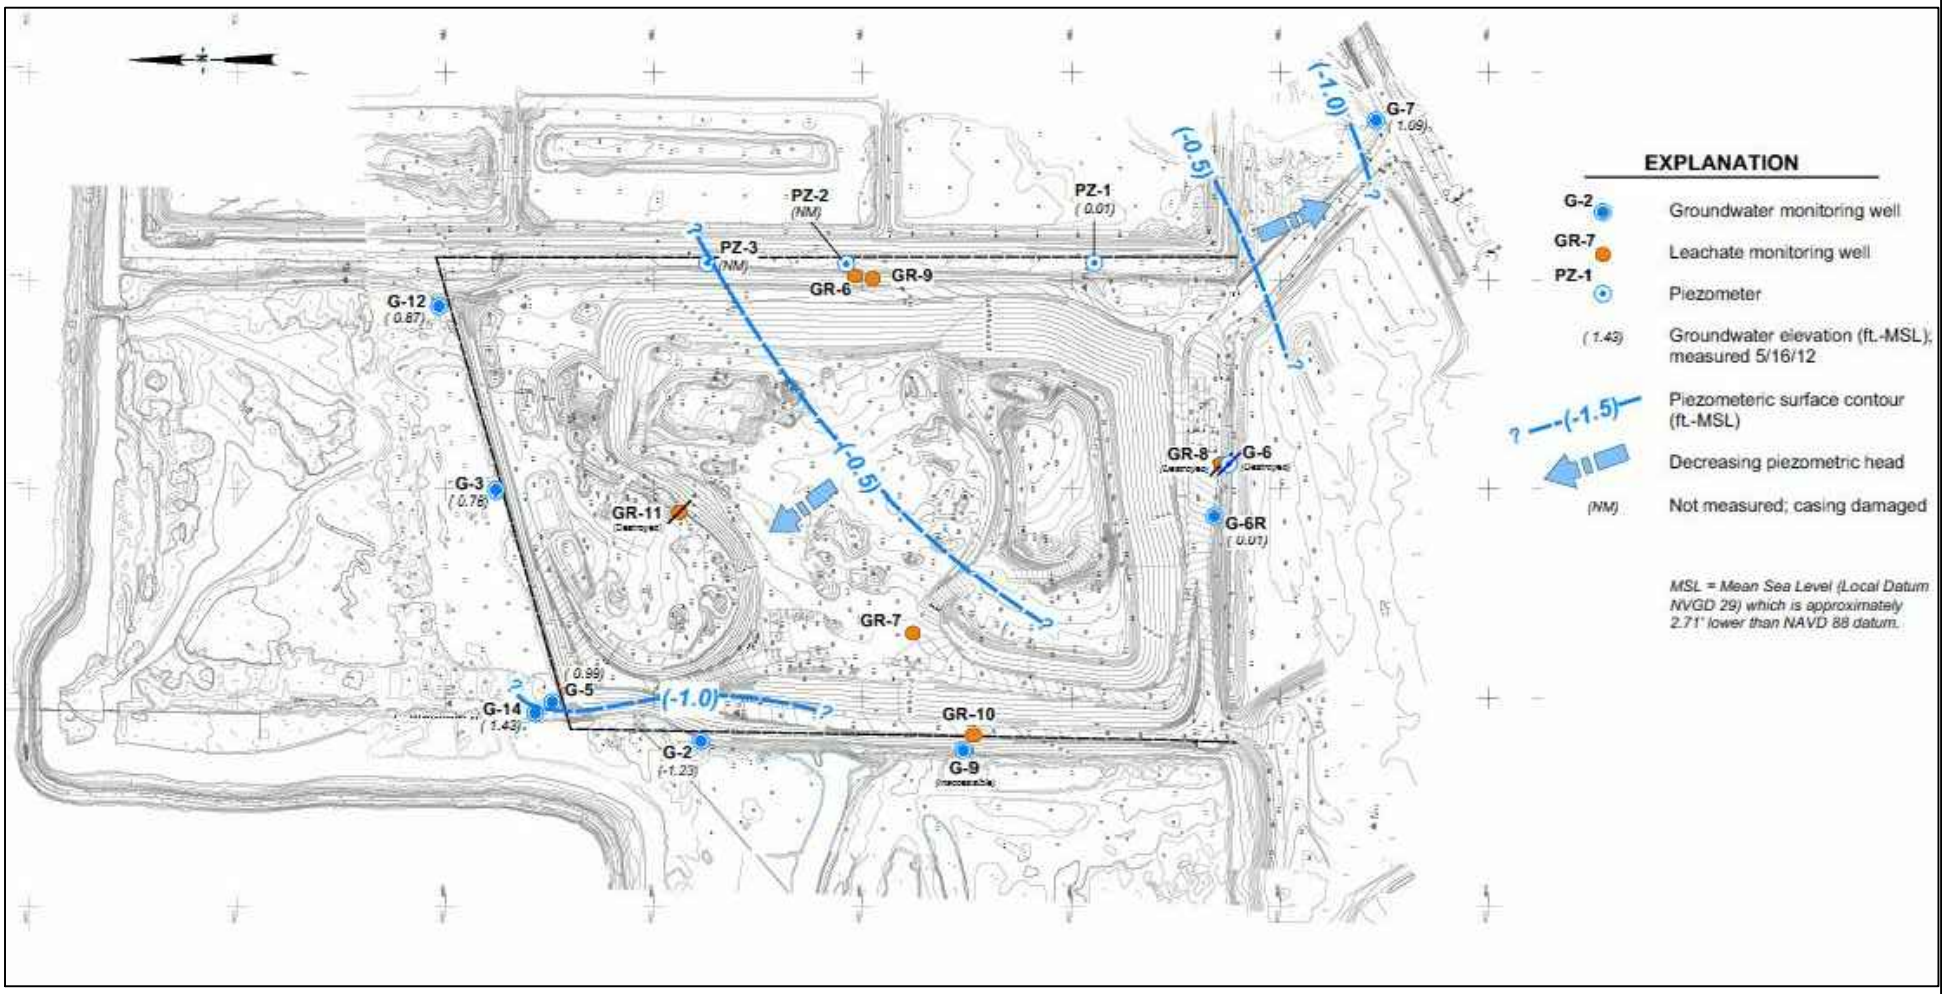

DESIGNED BY:	
DRAWN BY:	
DATE:	
REVISED:	
JOB NO.:	
SHEET	

WDR

ZRROL

ZANKER ROAD RESOURCE MANAGEMENT, LTD.

ZANKER ROAD RESOURCE RECOVERY OPERATIONS AND LANDFILL

705 LOS ESTEROS ROAD, San Jose, CA 95134